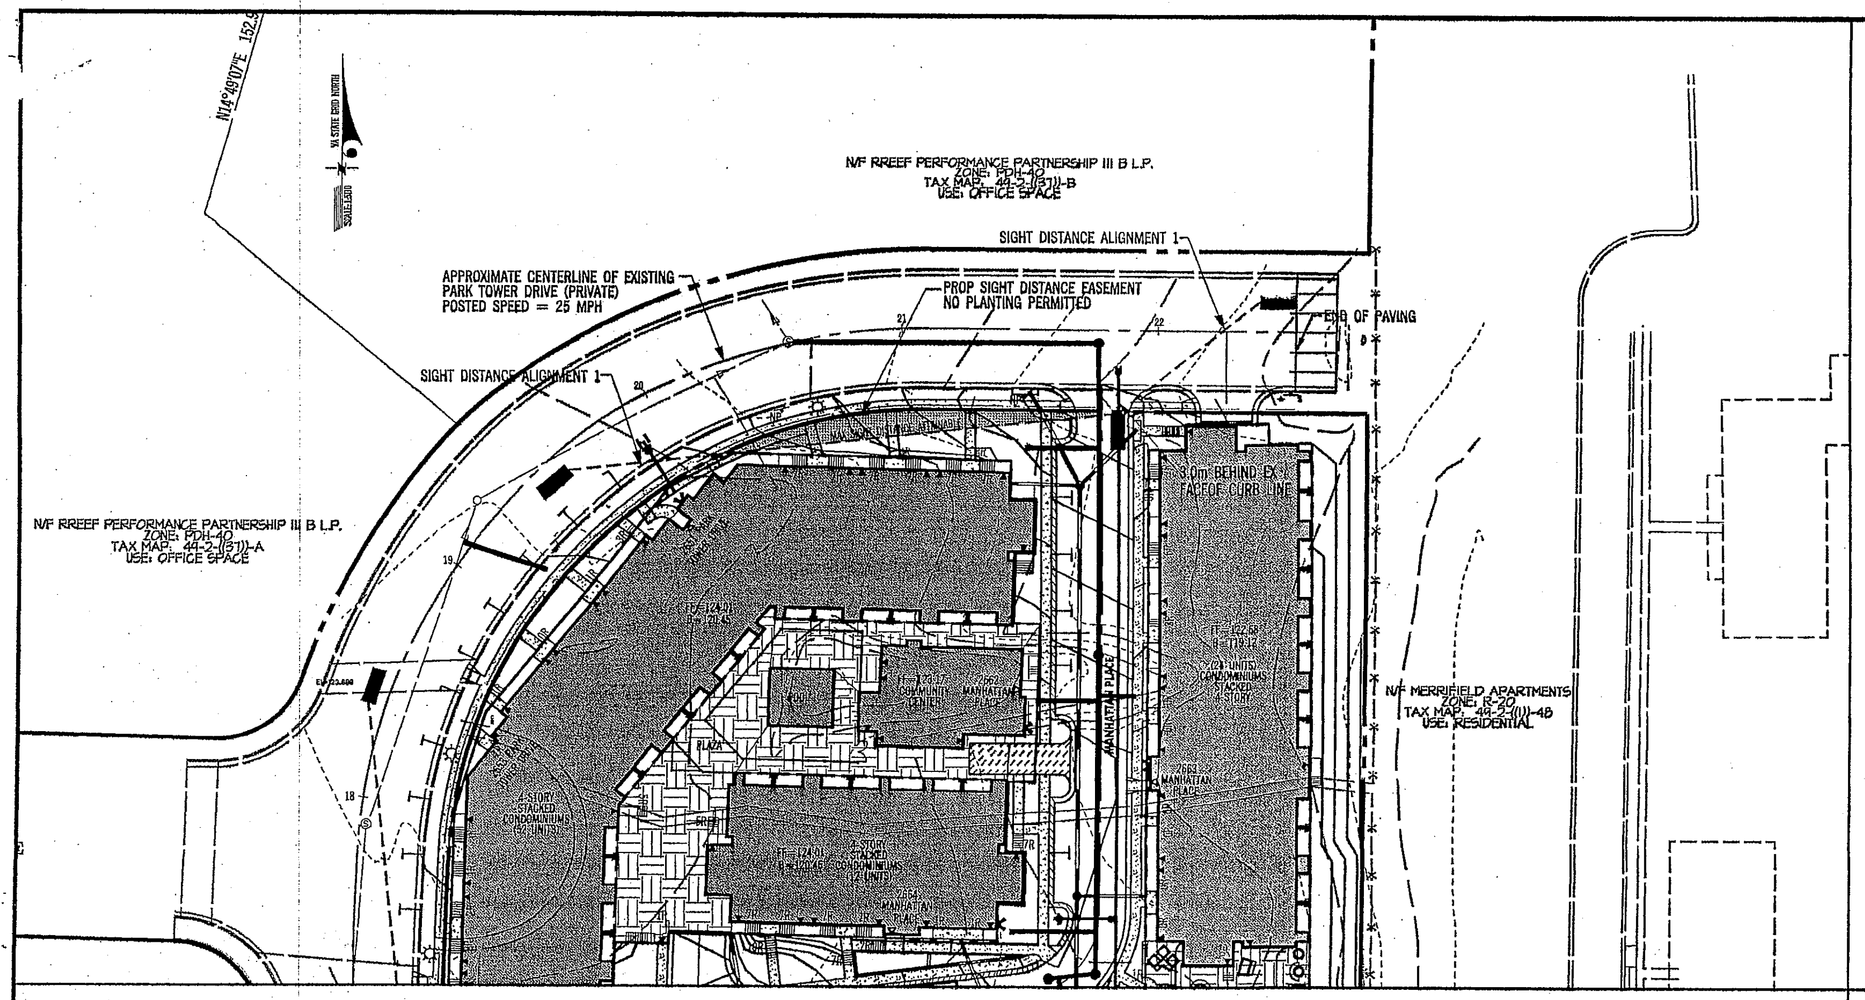

SIGHT ALIGNMENT 1

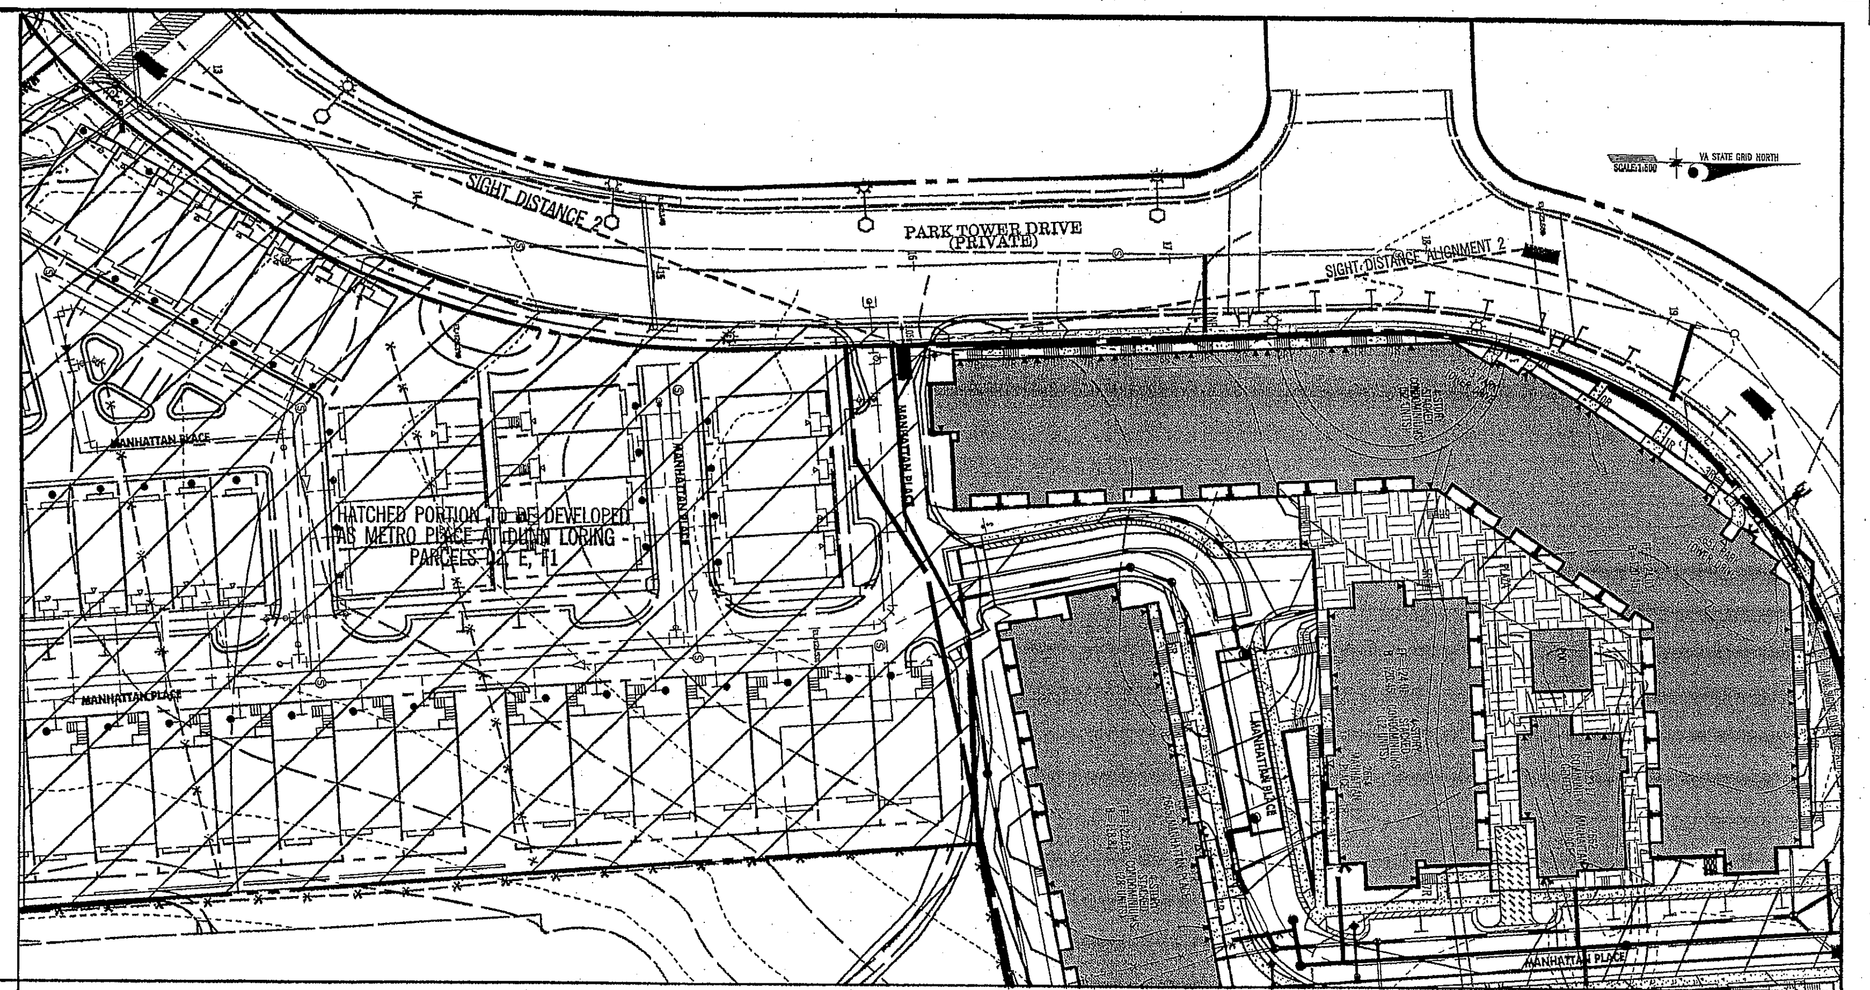

SIGHT ALIGNMENT 2

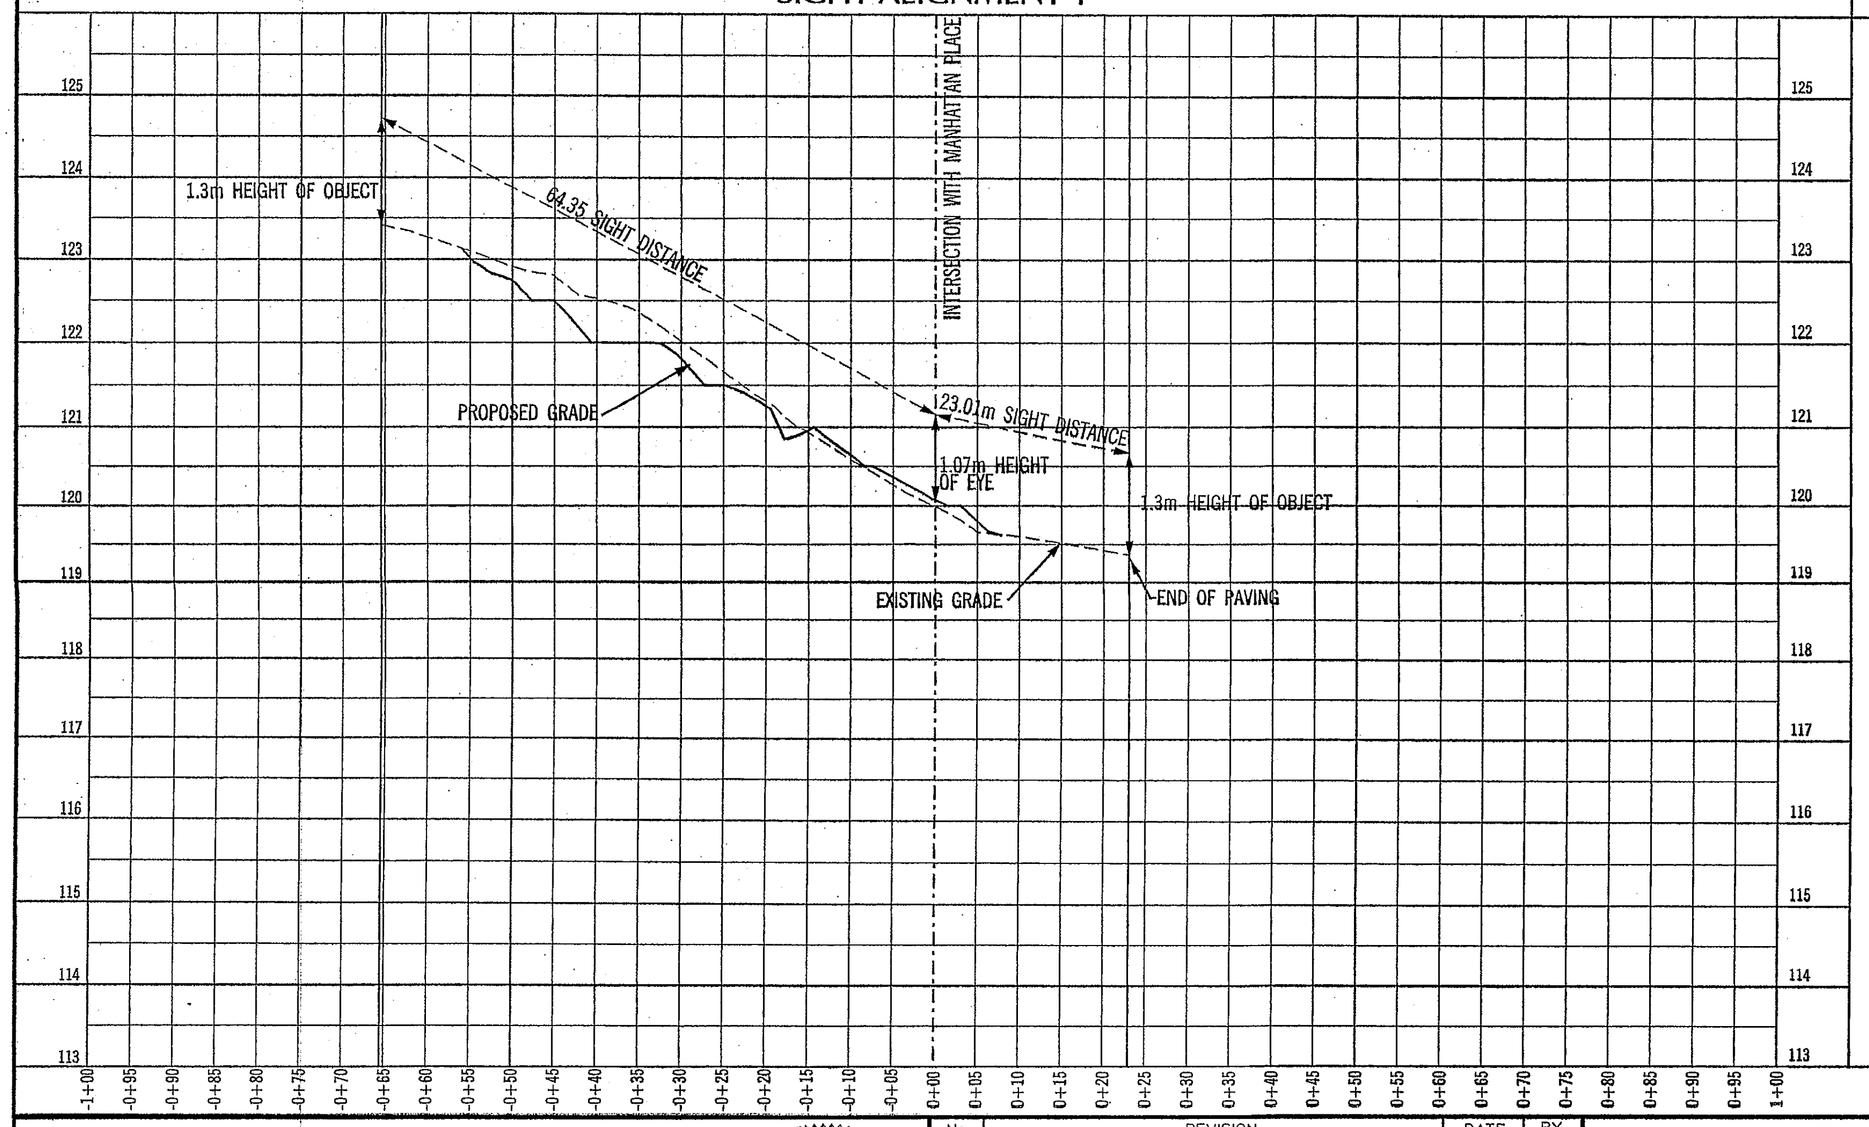

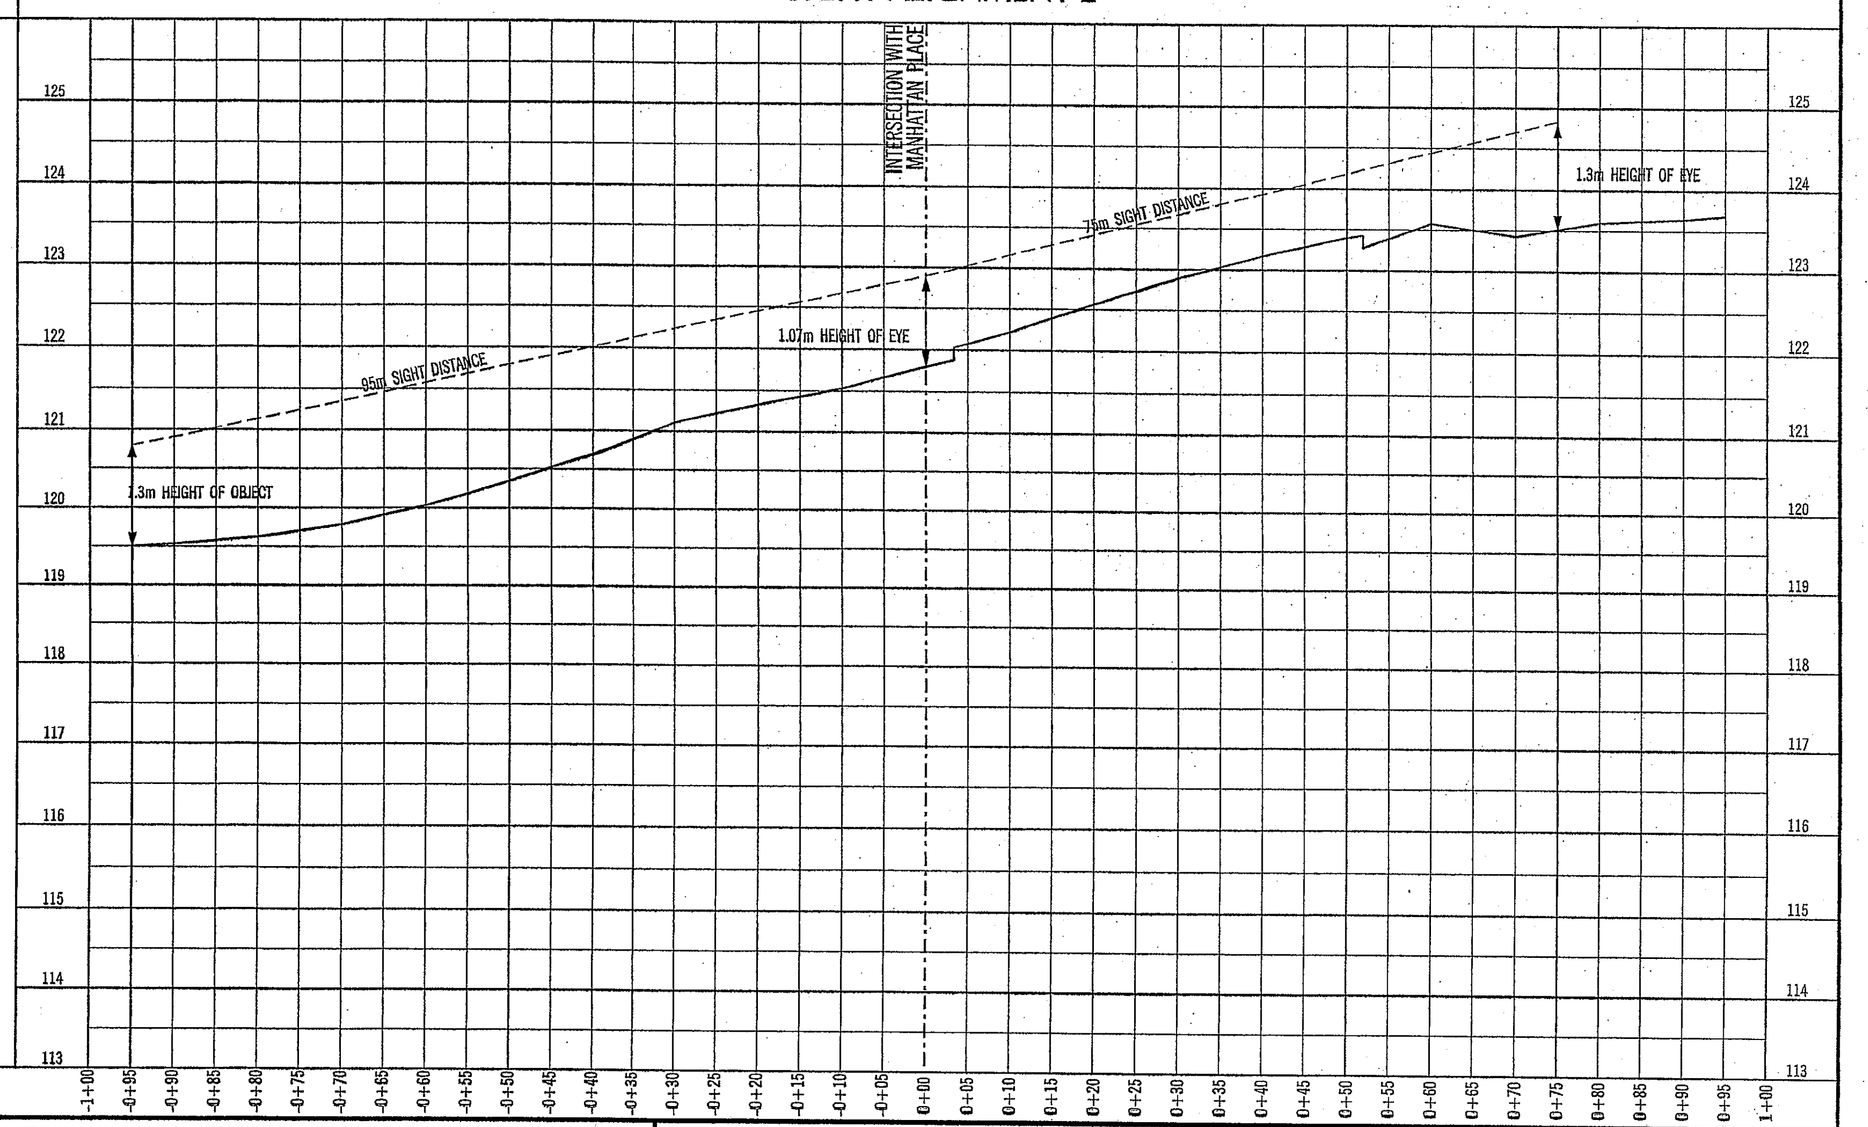

EDWARD G. VENDITTI
No. 16395
5/22/00

No.	REVISION	DATE	BY

PLANNING • SITE ENGINEERING • TRANSPORTATION • ENVIRONMENTAL • SURVEYING/MAPPING

Greenhorne & O'Mara, Inc.
11211 WAPLES MILL ROAD
FAIRFAX, VIRGINIA 22030
(703)385-9800

ANNAPOLIS, MD • ATLANTA, GA • FAIRFAX, VA • FREDERICKSBURG, VA • GREENBELT, MD
MECHANICSBURG, PA • RALEIGH, NC • ROCKVILLE, MD • TAMPA, FL • WEST PALM BEACH, FL

© LATEST DATE HEREON

INTERSECTION SIGHT DISTANCE CHECK

METROPLACE AT DUNN LORING
PARCEL L (PREVIOUSLY PARCEL C-1)

PROVIDENCE DISTRICT
FAIRFAX COUNTY, VIRGINIA

SLM DESIGN	SCALE 1:500 HORZ 1:50 VERT	
SLM DRAWN	10 OF 35	
BB CHECKED	SHEET	
3/99 DATE	5169JADE PROJ No.	PP-805 FILE No.

DATE=5/12/00 DGN=j:\5169jade\engr\sp_c\dgn\5169 s10 PRF=OT\FILM\#5169_10.prf TBL=p:\pentable\speng.tbl SCALE=500 ROT=270