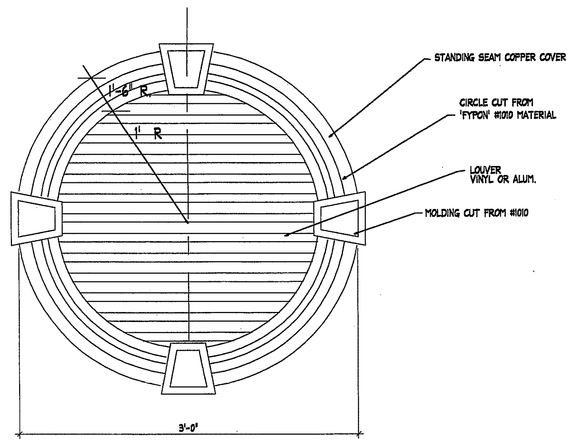

OPEN SCREEN LOUVER

1 ROOF LOUVER
SCALE: 1 1/2"=1'-0"

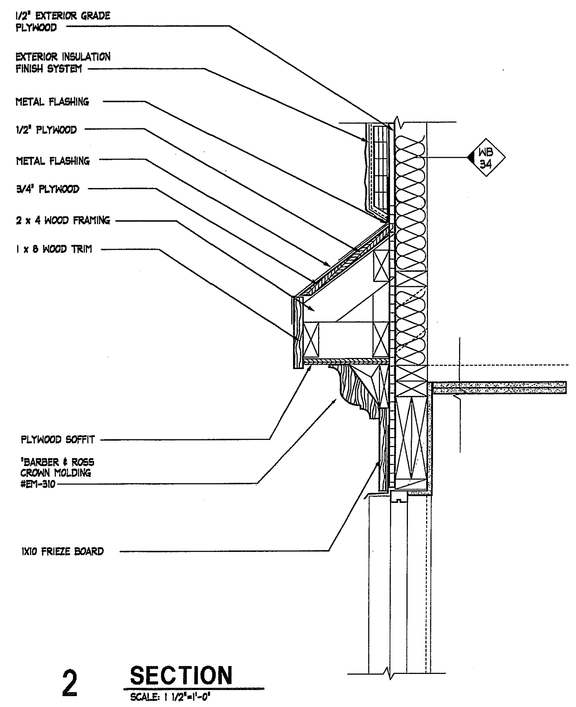

2 SECTION
SCALE: 1 1/2"=1'-0"

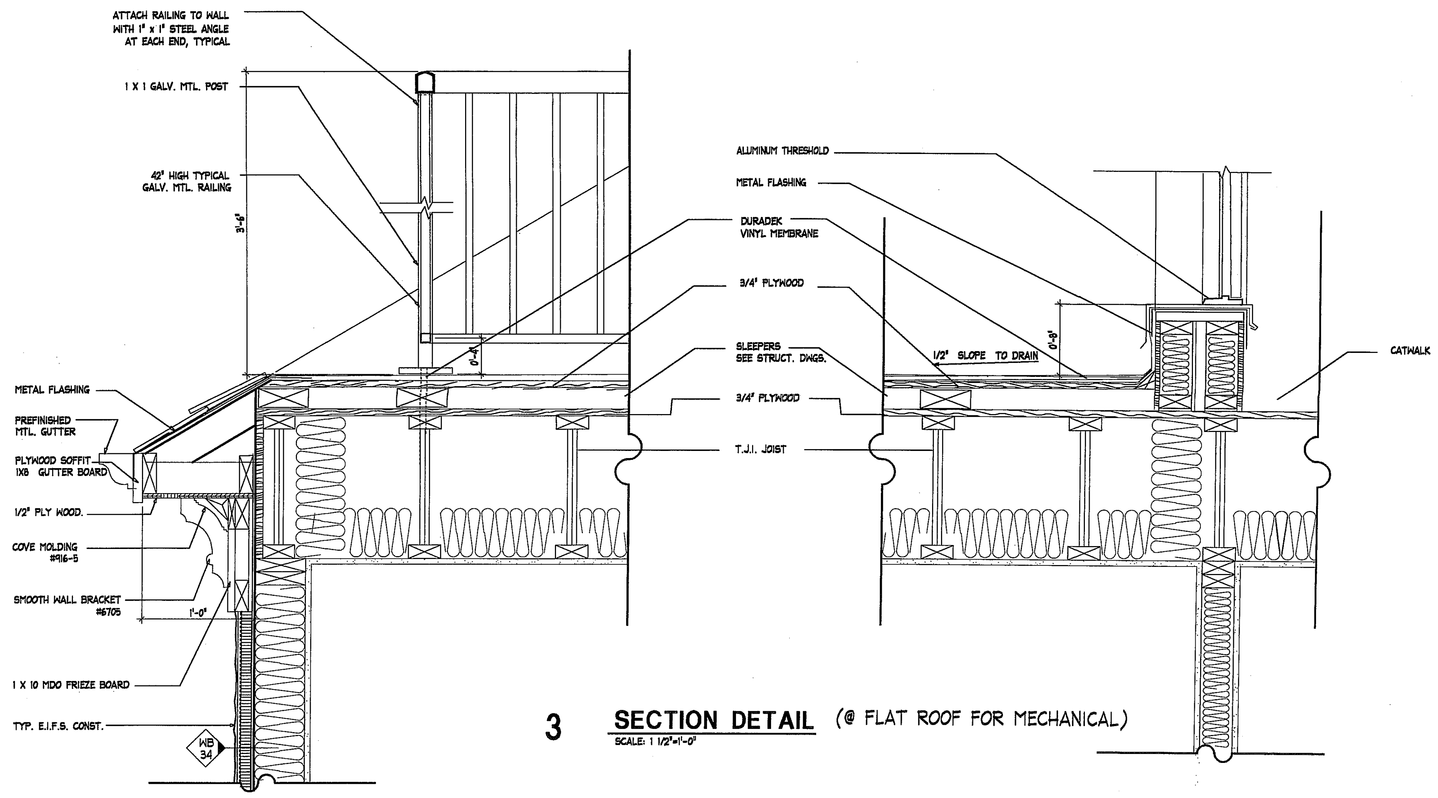

3 SECTION DETAIL (@ FLAT ROOF FOR MECHANICAL)
SCALE: 1 1/2"=1'-0"

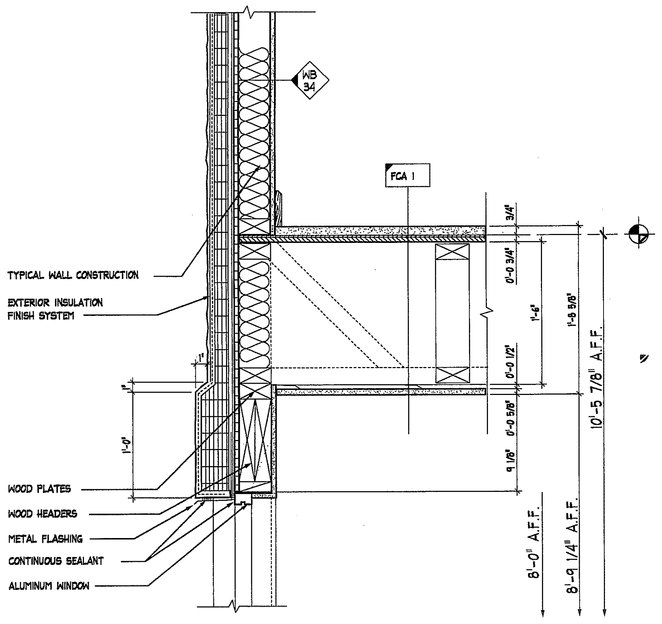

4 SECTION DETAIL @ REAR ELEVATIONS
SCALE: 1 1/2"=1'-0"

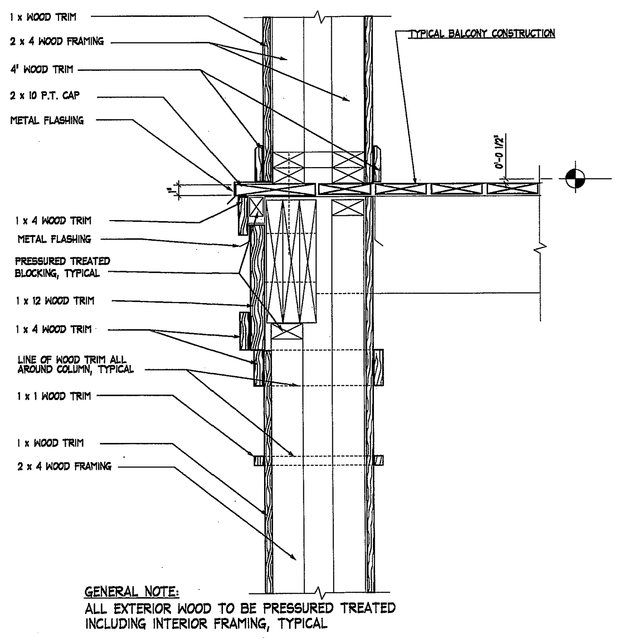

5 COLUMN SECTION DETAIL (CONTINUOUS BALCONY)
SCALE: 1 1/2"=1'-0"

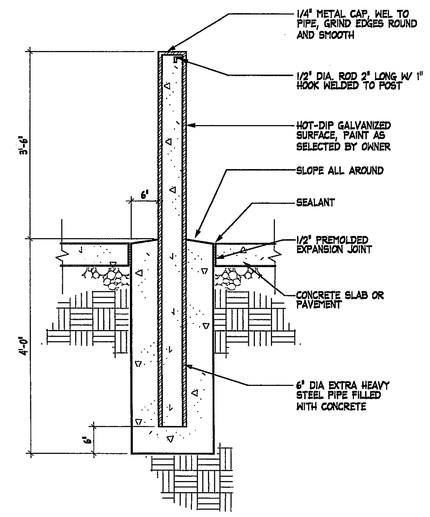

6 TYPICAL BOLLARD DETAIL
SCALE: N.T.S.

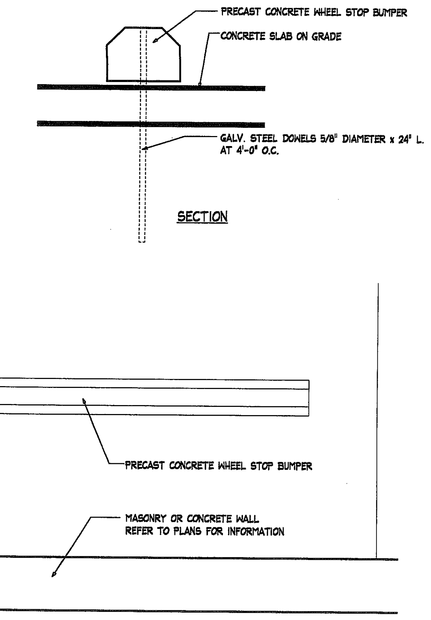

7 TYPICAL WHEEL STOP DETAIL
SCALE: 1 1/2"=1'-0"

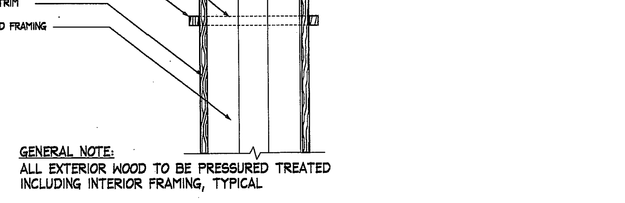

9 TYPICAL WALL TO ROOF FLASHING
SCALE: 1 1/2"=1'-0"

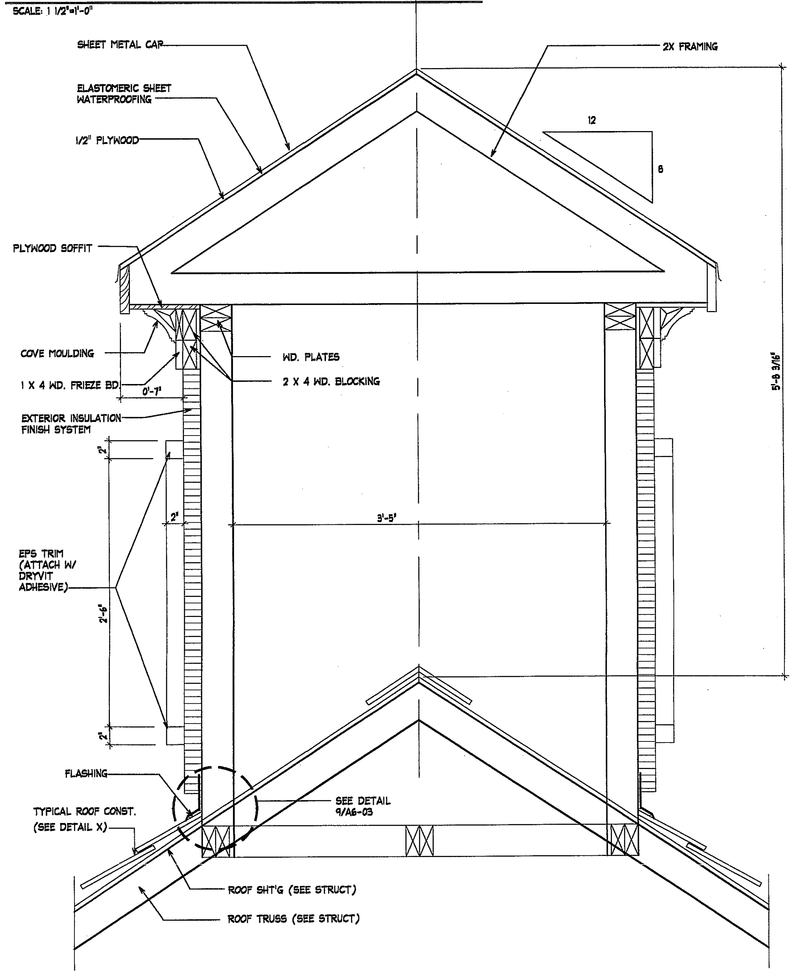

8 ROOF PEDIMENT
SCALE: 1 1/2"=1'-0"

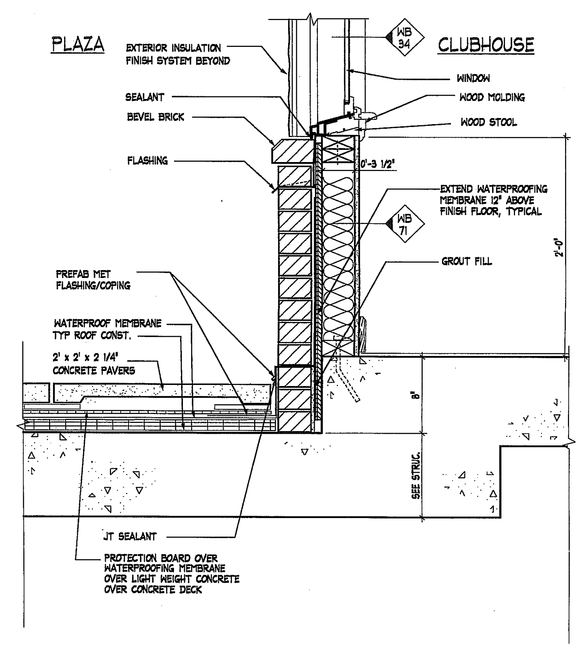

10 SECTION DETAIL @ CLUBHOUSE
SCALE: 1 1/2"=1'-0"

NOTE: ALL EXTERIOR INSULATION FINISH SYSTEM HAVE BEEN DELETED FROM THIS ENTIRE PROJECT. IT HAS BEEN REPLACED BY FACE BRICK AND HARDIPLANK SYSTEM (@ DORMERS ONLY).

NOTE: ALL EXTERIOR EXPOSED WOOD TO BE PRESSURE TREATED.

THE LESSARD ARCHITECTURAL GROUP INC.
8603 WESTWOOD CENTER DRIVE
SUITE 400, VIENNA, VA 22182
703/760-9344
FAX 703/760-9328
email@lessardgroup.com
ARCHITECTURE • LAND PLANNING
URBAN DESIGN • ARCHITECTURAL ILLUSTRATIONS

OWNER / DEVELOPER
JADE
DEVELOPMENT COMPANY
8230 OLD COURTHOUSE ROAD
SUITE 422 VIENNA, VA. 22182
(703) 356-5233
(703) 356-7403 FAX

CIVIL ENGINEER
GREENHORN & O'MARA, Inc.
11211 WAPLES MILL ROAD
FAIRFAX, VA. 22030
(703) 293-8035
(703) 385-5721 FAX

STRUCTURAL ENGINEER
M.C.S. ENGINEERING, LLC.
8503 WESTWOOD CENTER DRIVE
SUITE 400
VIENNA, VA. 22182
(703) 760-9344
(703) 760-9328

M.E.P. ENGINEER
JCS ENGINEERING Inc.
8605 WESTWOOD CENTER DRIVE
SUITE 502
VIENNA, VA 22182
(703) 883-0012
(703) 883-0015

GEOTECHNICAL ENGINEER

© 1998 THE LESSARD ARCHITECTURAL GROUP INC. EXPRESSLY RESERVES ITS COMMON LAW COPYRIGHT AND OTHER PROPERTY RIGHTS IN THESE PLANS. THESE PLANS ARE NOT TO BE REPRODUCED CHANGED OR COPIED IN ANY FORM OR MATTER WHATSOEVER, NOR ARE THEY TO BE ASSIGNED TO ANY THIRD PARTY, WITHOUT FIRST OBTAINING THE EXPRESS WRITTEN PERMISSION AND CONSENT OF THE LESSARD ARCHITECTURAL GROUP INC.

COMMONWEALTH OF VIRGINIA
CHRISTOPHER JOSEPH LESSARD
4987
REGISTERED ARCHITECT

CHECKED BY :
DATE CHECKED :

NO.	REVISION	DATE
2	COORD. AS PER COUNTY COMMENTS	9/25/00

DRAWING TITLE :
DETAILS

PROJECT NAME :
METRO PLACE CONDOS AT DUNN LORING FAIRFAX COUNTY VIRGINIA.

DRAWN BY :	STAFF
PROJECT NO. :	JAD-14
DATE :	6/26/00
SCALE :	AS NOTED

SHEET NO.
A6-03

DWG NAME: P:\JADE\JAD14\Jad14sh03.dwg MDO; RFI: <blank>MDO; TIME: 02/26/00 12:46 PM; PLOT BY: ctorrPLOT TIME: 02/26/00 12:46 PM