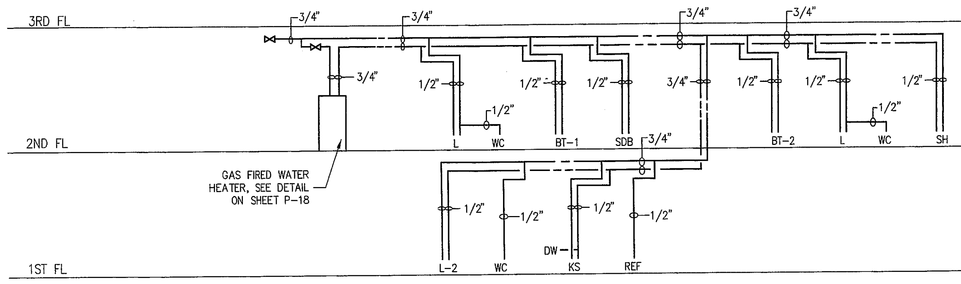

UNIT AF-1/AF-1M & AF-2
NO SCALE

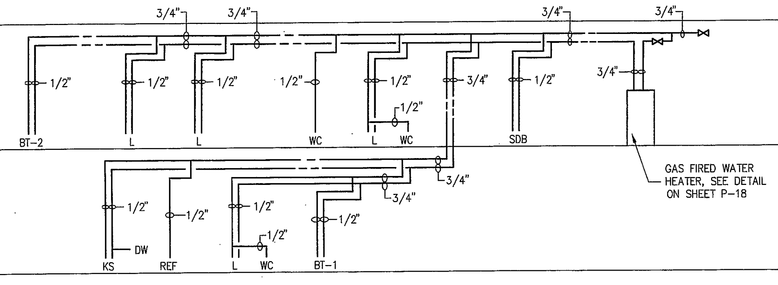

UNIT CF-1 & CF-2
NO SCALE

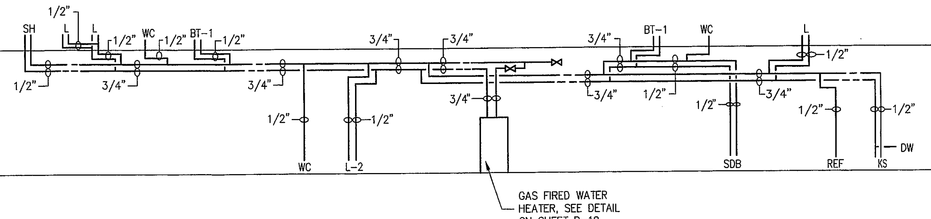

UNIT DF-3 & DF-4
NO SCALE

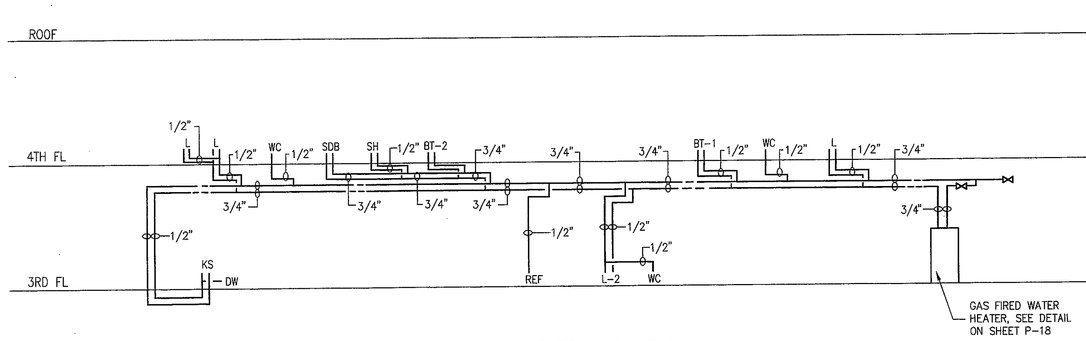

UNIT BF-1 & BF-2
NO SCALE

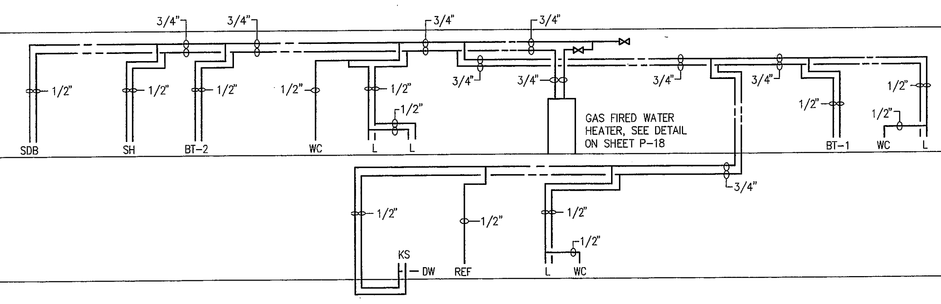

UNIT GF-1 & GF-2/GF-3/GF-4
NO SCALE

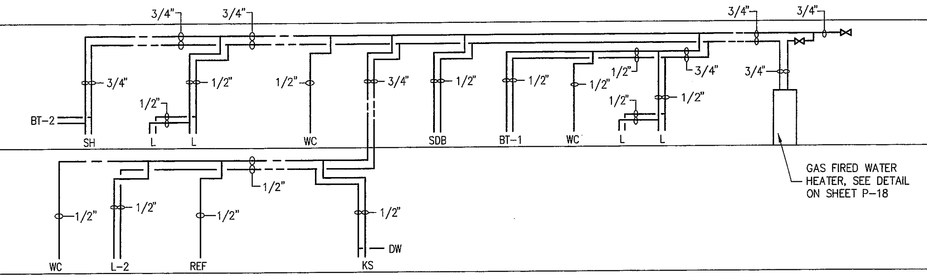

UNIT EF-1 & EF-4
NO SCALE

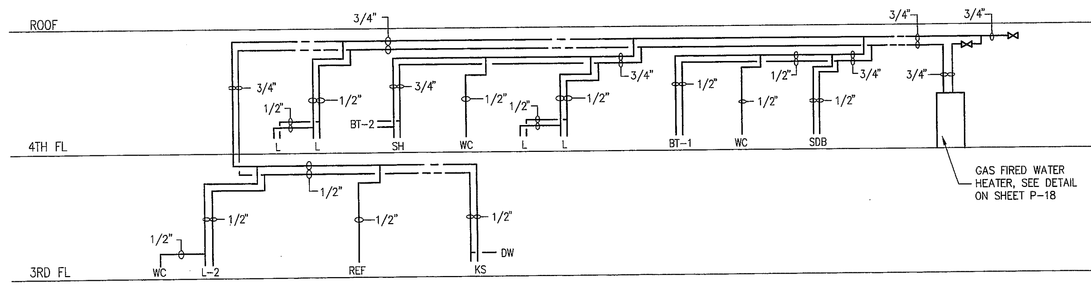

UNIT HF-3 & HF-5
NO SCALE

WATER RISER DIAGRAMS
NO SCALE

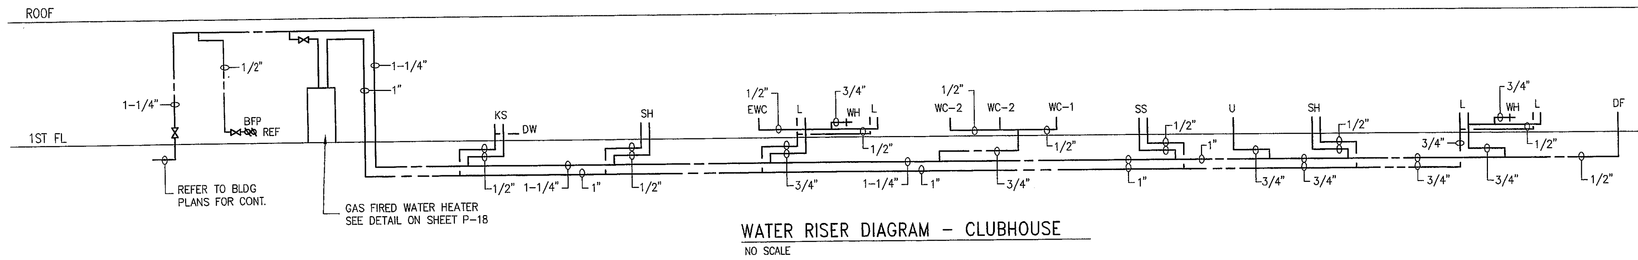

WATER RISER DIAGRAM – CLUBHOUSE
NO SCALE

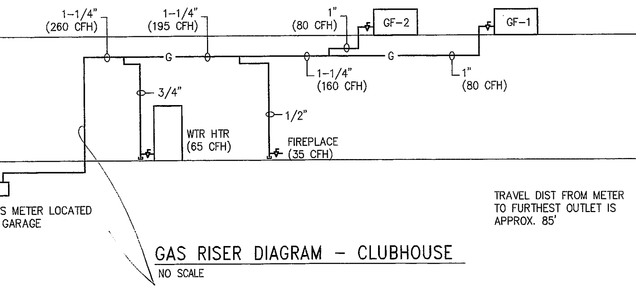

GAS RISER DIAGRAM – CLUBHOUSE
NO SCALE

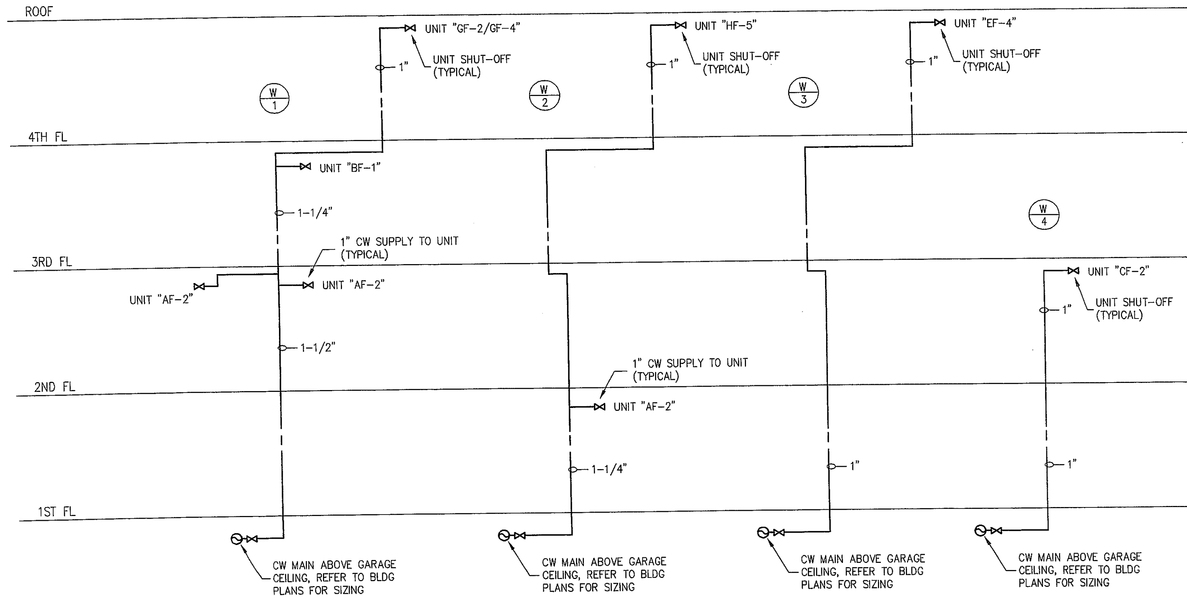

MAIN WATER RISER DIAGRAMS
NO SCALE

THE LESSARD ARCHITECTURAL GROUP INC.
8603 WESTWOOD CENTER DRIVE
SUITE 400, VIENNA, VA 22182
703/760-9344
FAX 703/760-9328
email@lessardgroup.com
ARCHITECTURE • LAND PLANNING
URBAN DESIGN • ARCHITECTURAL ILLUSTRATIONS

OWNER / DEVELOPER
JADE
DEVELOPMENT COMPANY
8230 OLD COURTHOUSE ROAD
SUITE 422 VIENNA, VA. 22182
(703) 356-5233
(703) 356-7403 FAX

CIVIL ENGINEER
GREENHORN & O'MARA, Inc.
11211 WAPLES MILL ROAD
FAIRFAX, VA. 22030
(703) 293-8035
(703) 385-5721 FAX

STRUCTURAL ENGINEER
M.C.S. ENGINEERING, LLC.
8503 WESTWOOD CENTER DRIVE
SUITE 400
VIENNA, VA. 22182
(703) 760-9344
(703) 760-9328

M.E.P. ENGINEER
JCS ENGINEERING Inc.
8605 WESTWOOD CENTER DRIVE
SUITE 502
VIENNA, VA 22182
(703) 883-0012
(703) 883-0015

GEOTECHNICAL ENGINEER

© 1998 THE LESSARD ARCHITECTURAL GROUP INC. EXPRESSLY RESERVES ITS COMMON LAW COPYRIGHT AND OTHER PROPERTY RIGHTS IN THESE PLANS. THESE PLANS ARE NOT TO BE REPRODUCED CHANGED OR COPIED IN ANY FORM OR MATTER WHATSOEVER, NOR ARE THEY TO BE ASSIGNED TO ANY THIRD PARTY, WITHOUT FIRST OBTAINING THE EXPRESS WRITTEN PERMISSION AND CONSENT OF THE LESSARD ARCHITECTURAL GROUP INC.

COMMONWEALTH OF VIRGINIA
JOSEPH C. SOARES
LICENSE No. 12330
PROFESSIONAL ENGINEER

CHECKED BY :
DATE CHECKED :

NO.	REVISION	DATE

DRAWING TITLE :
WATER RISER DIAGRAMS

PROJECT NAME :
METRO PLACE CONDOS AT DUNN LORING FAIRFAX COUNTY VIRGINIA.

DRAWN BY :
PROJECT NO. : JAD-34
DATE : 01/31/00
SCALE :

SHEET NO. :
P-17

ACAD\LESSARD\METRO